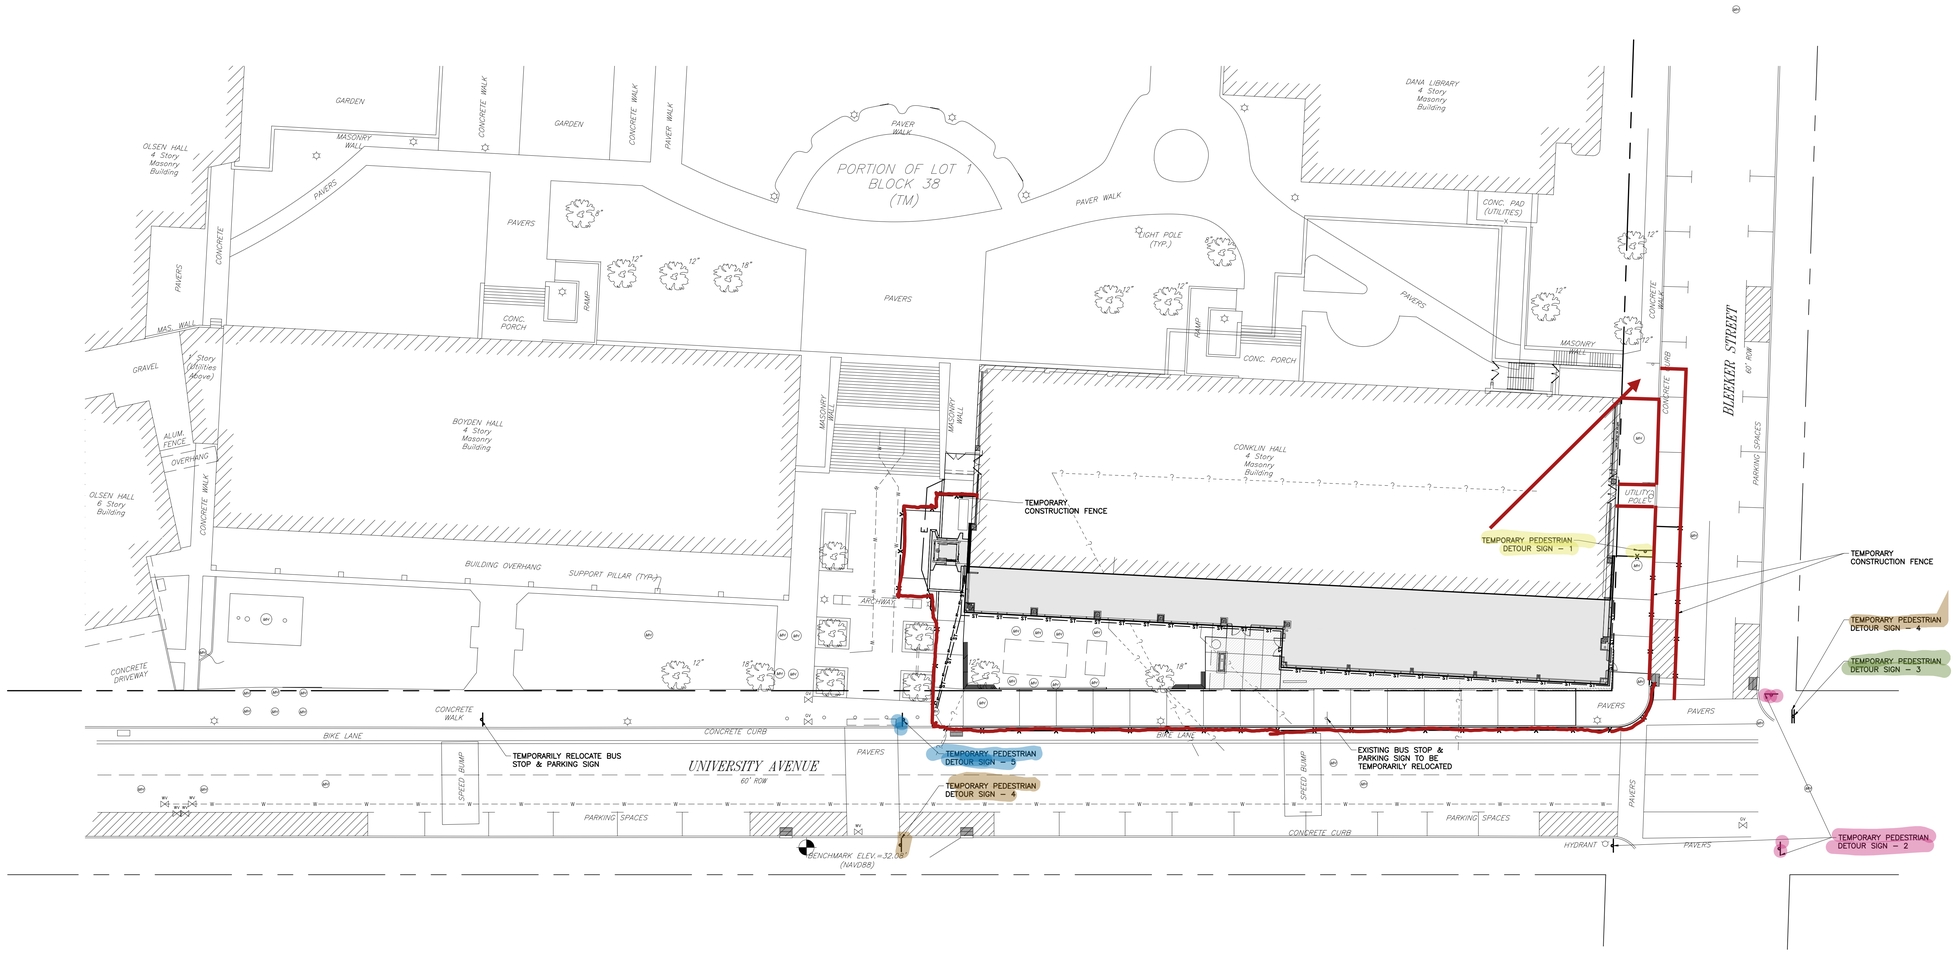

TEMPORARY SIGN SCHEDULE

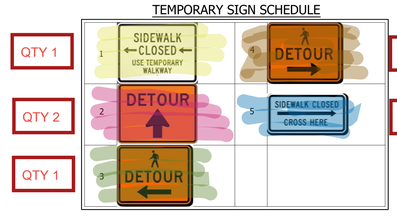

LEGEND

	PROPOSED BUILDING
	EXISTING CONCRETE CURB
	PROPOSED CONCRETE CURB
	PROPOSED CONCRETE AREA
—x—	PROPOSED TEMPORARY FENCE

GRAPHIC SCALE

20 0 10 20 40 80

(IN FEET)
1" = 20'-0"

RESERVED AREA FOR
NJDCA APPROVAL STAMP

RUTGERS
THE STATE UNIVERSITY
OF NEW JERSEY

L2A LAND DESIGN / LLC

Michael E. Dipple, P.E. DATE
New Jersey Professional Engineer #24GE04081200 9/12/2023

ENV
ARCHITECTURE + DESIGN
180 SYLVAN AVENUE, SUITE 3
ENGLEWOOD CLIFFS, NJ 07632
TEL 201 | 894 | 1000
ENV-team.com
ENVIRONETICS GROUP ARCHITECTS, P.C.
COPYRIGHT © BY ENVIRONETICS. ALL RIGHTS RESERVED

PROJECT
NORTH

ISSUE	BY	DATE	DESCRIPTION
2	ENV	9/12/2023	CONFORMED SET
-	ENV	5/17/2023	100% FOR BID-FOR CONTRACT

APPROVED FOR RUTGERS-THE STATE UNIVERSITY OF NEW JERSEY

DAVID C. SCHULZ, AIA, PP, AUA DATE
UNIVERSITY ARCHITECT

INSTITUTIONAL PLANNING AND OPERATIONS
PLANNING, DEVELOPMENT, AND DESIGN
PISCATAWAY, NEW JERSEY

PROJECT TITLE
RUTGERS UNIVERSITY
CONKLIN HALL
ONE STOP & COMMUTER LOUNGE

DRAWING TITLE
PEDESTRIAN
PROTECTION PLAN

BLDG. NO.	RU PROJECT NO:	DRAWN BY
NWK-7218	4353	
SCALE	DATE	CHECKED BY
	2023.09.12	

PROJ. NO: 19063

DRAWING NUMBER
SP-05